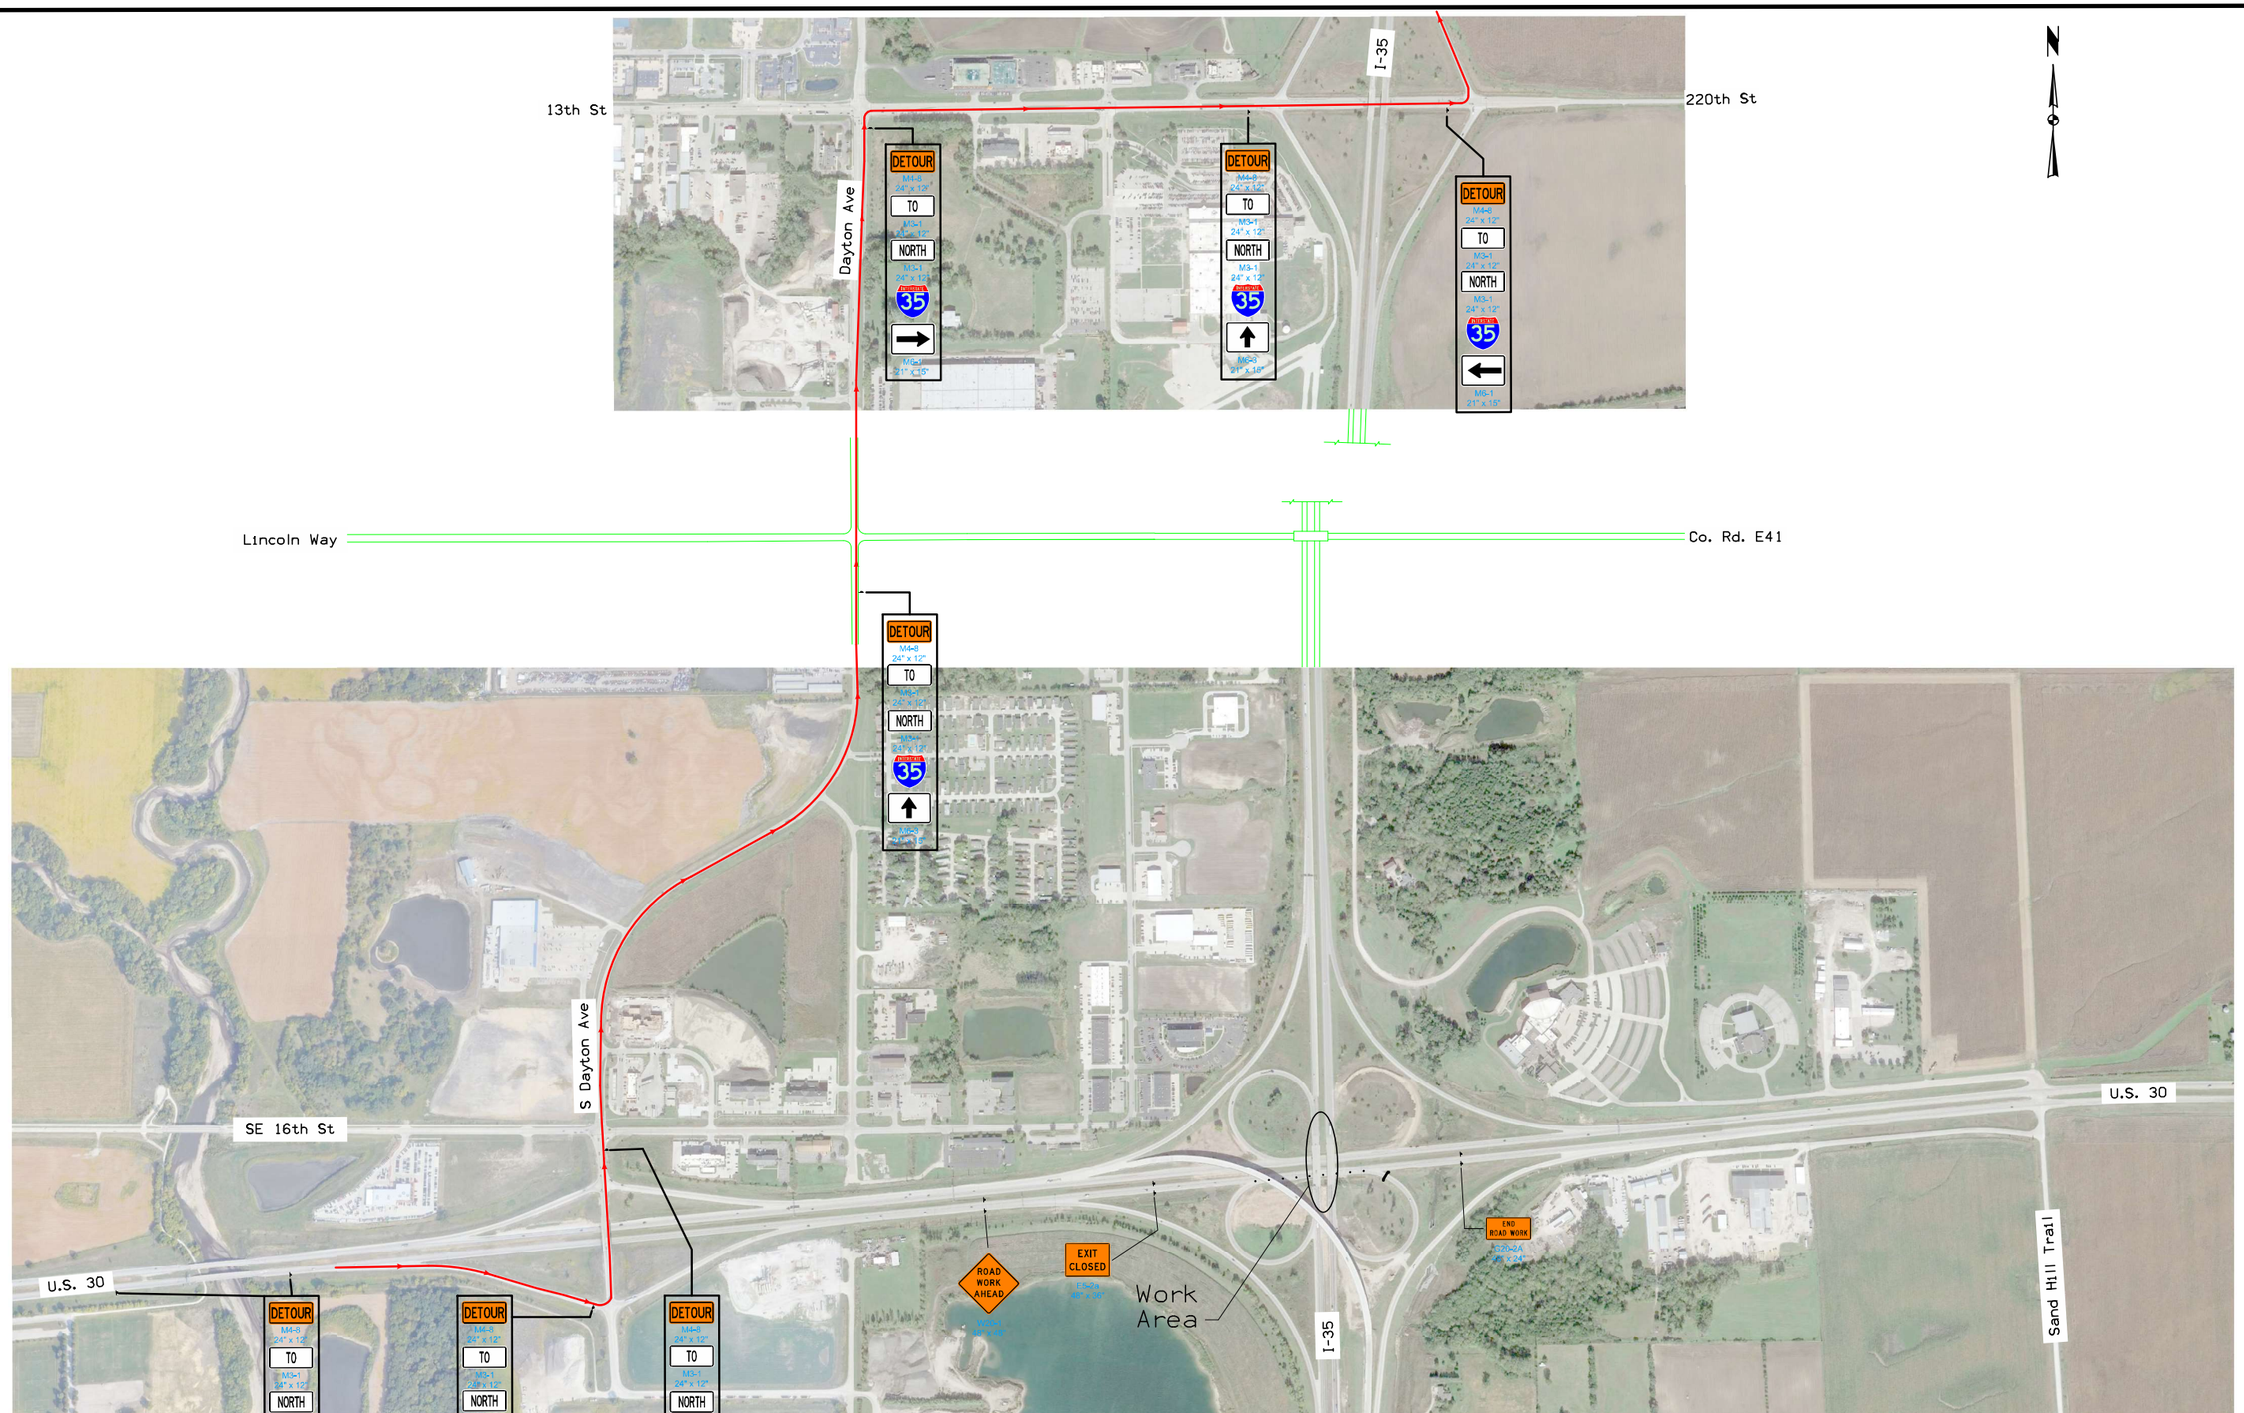

EB US 30 to NB I-35
Detour Map (Stage 3)

FILE NO. 31781	ENGLISH	DESIGN TEAM WHKS & CO.	STORY COUNTY	PROJECT NUMBER MBIN-035-1(506)112--0M-85	SHEET NUMBER J.46

8:18:03 PM 11/17/2020 bbirkland K:\8500.19\Story I-35 over I-30\Plans\85035506.dsn

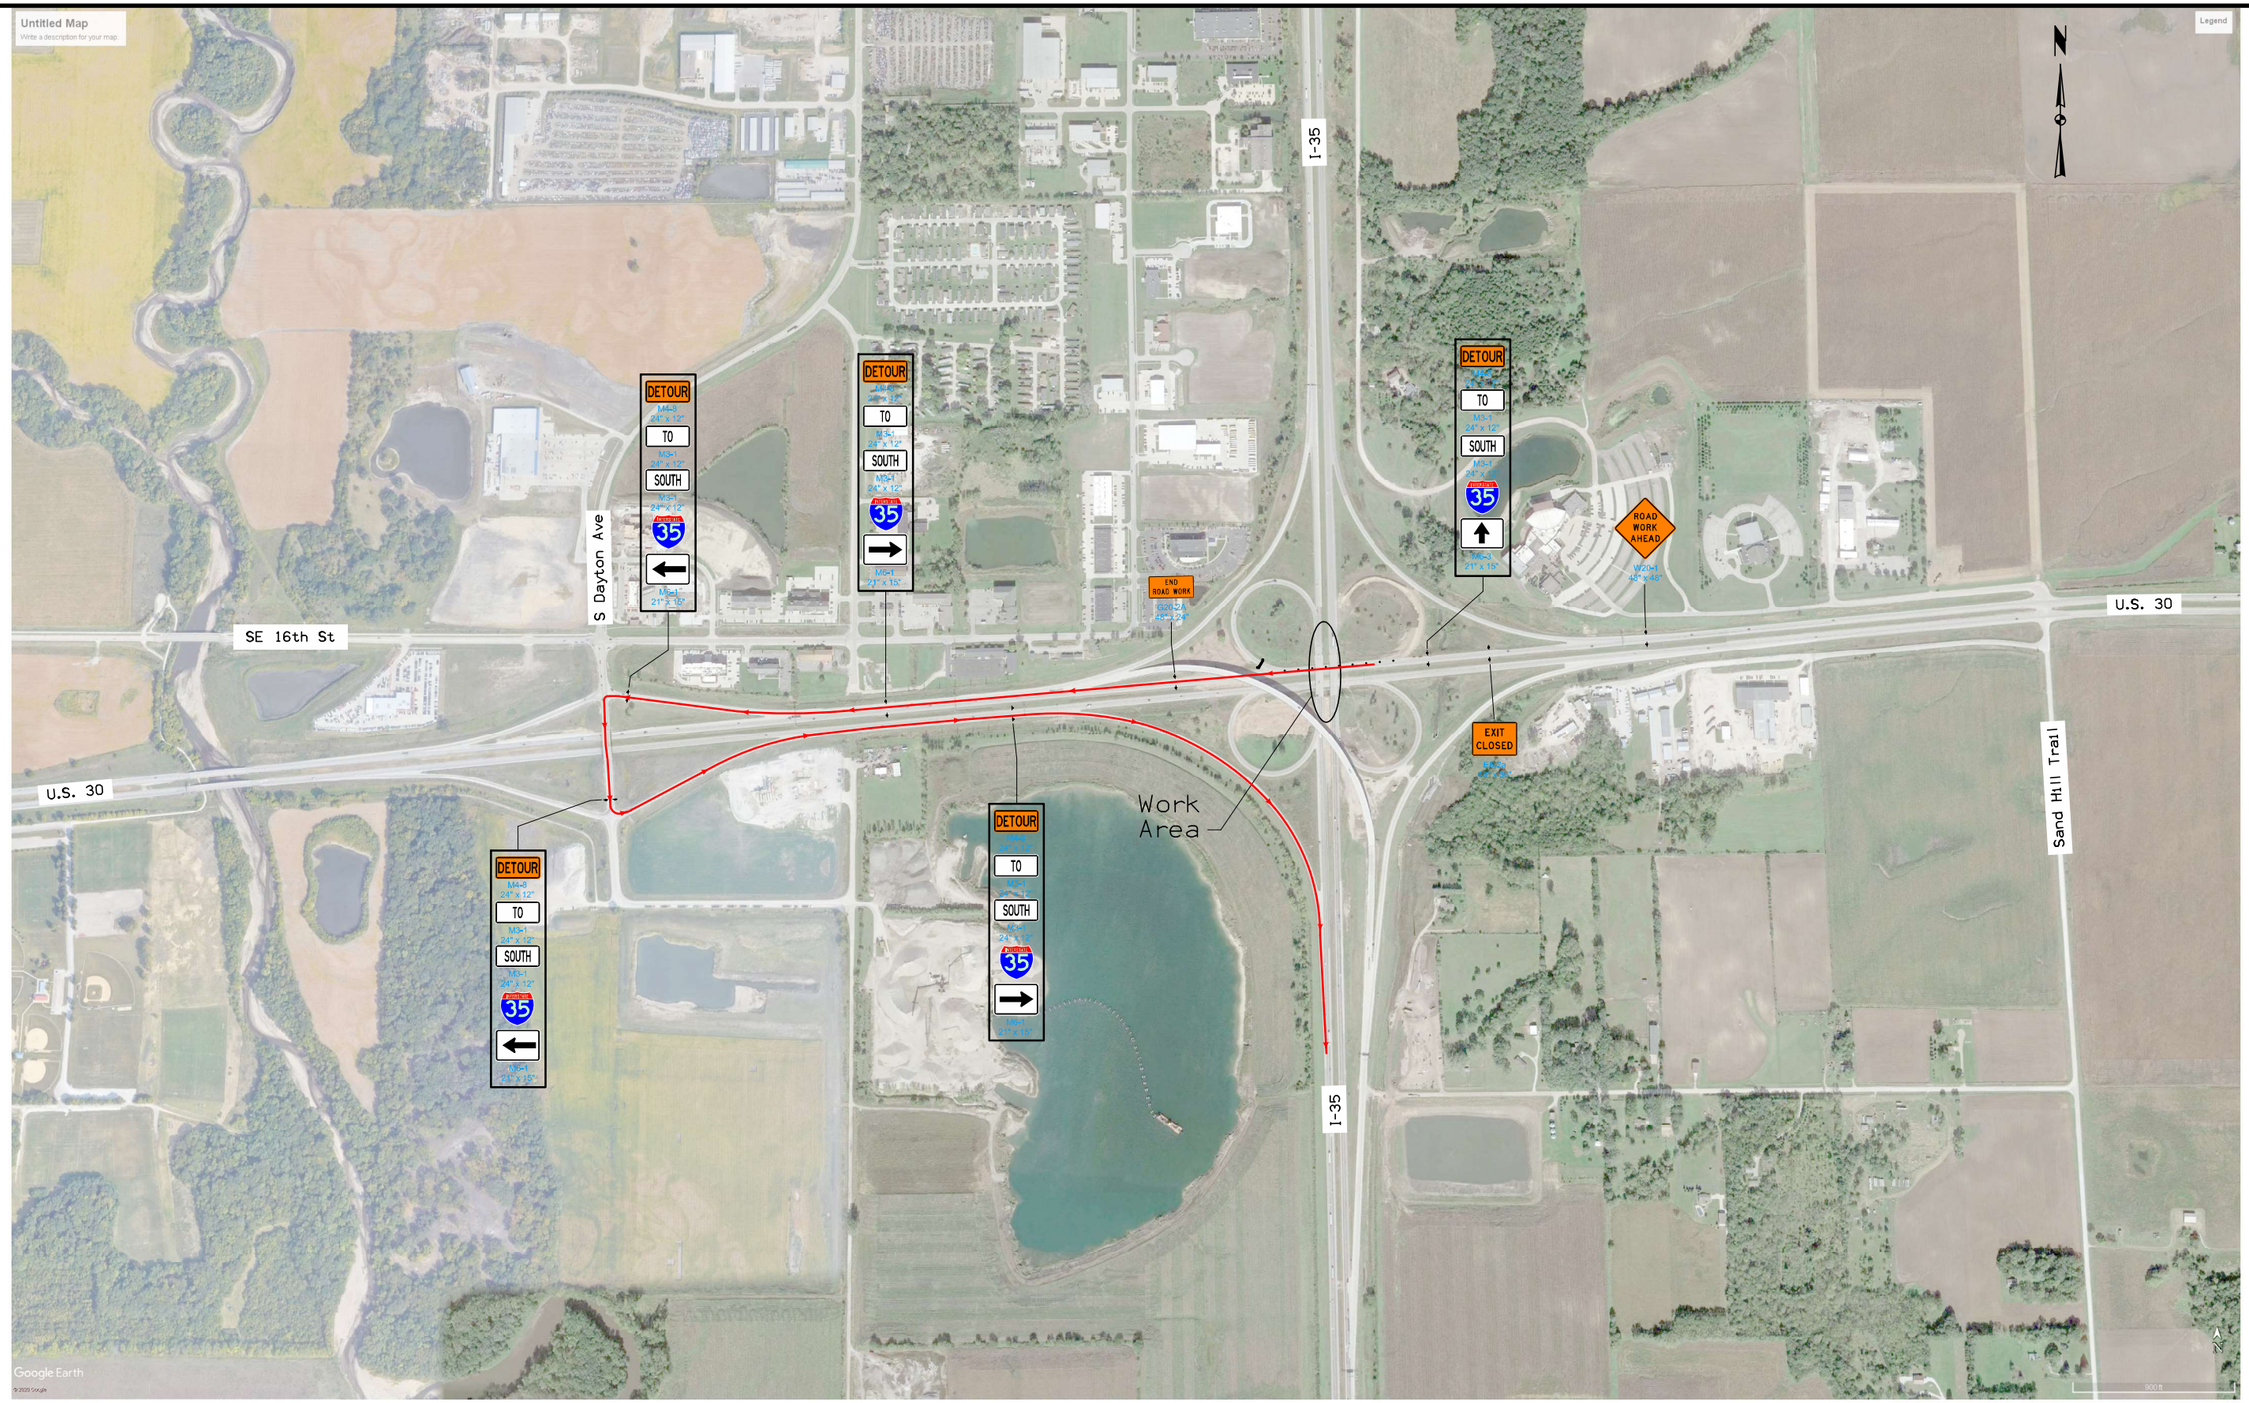

whks
engineers + planners + land surveyors

WB US 30 to SB I-35
Detour Map (Stage 3)

FILE NO. 31781	ENGLISH	DESIGN TEAM WHKS & CO.	STORY COUNTY	PROJECT NUMBER MBIN-035-1(506)112--0M-85	SHEET NUMBER J.47

8:18:06 PM 11/17/2020 bbirkland K:\8500.19\Story I-35 over I-30\Plans\85035506.dsn

whks
engineers + planners + land surveyors

SB I-35 to EB US 30
Detour Map (Stage 3)

FILE NO. 31781	ENGLISH	DESIGN TEAM WHKS & CO.	STORY COUNTY	PROJECT NUMBER MBIN-035-1(506)112--0M-85	SHEET NUMBER J.48

8:18:09 PM 11/17/2020 bbirkland K:\8500.19\Story I-35 over I-30\Plans\85035506.dsn