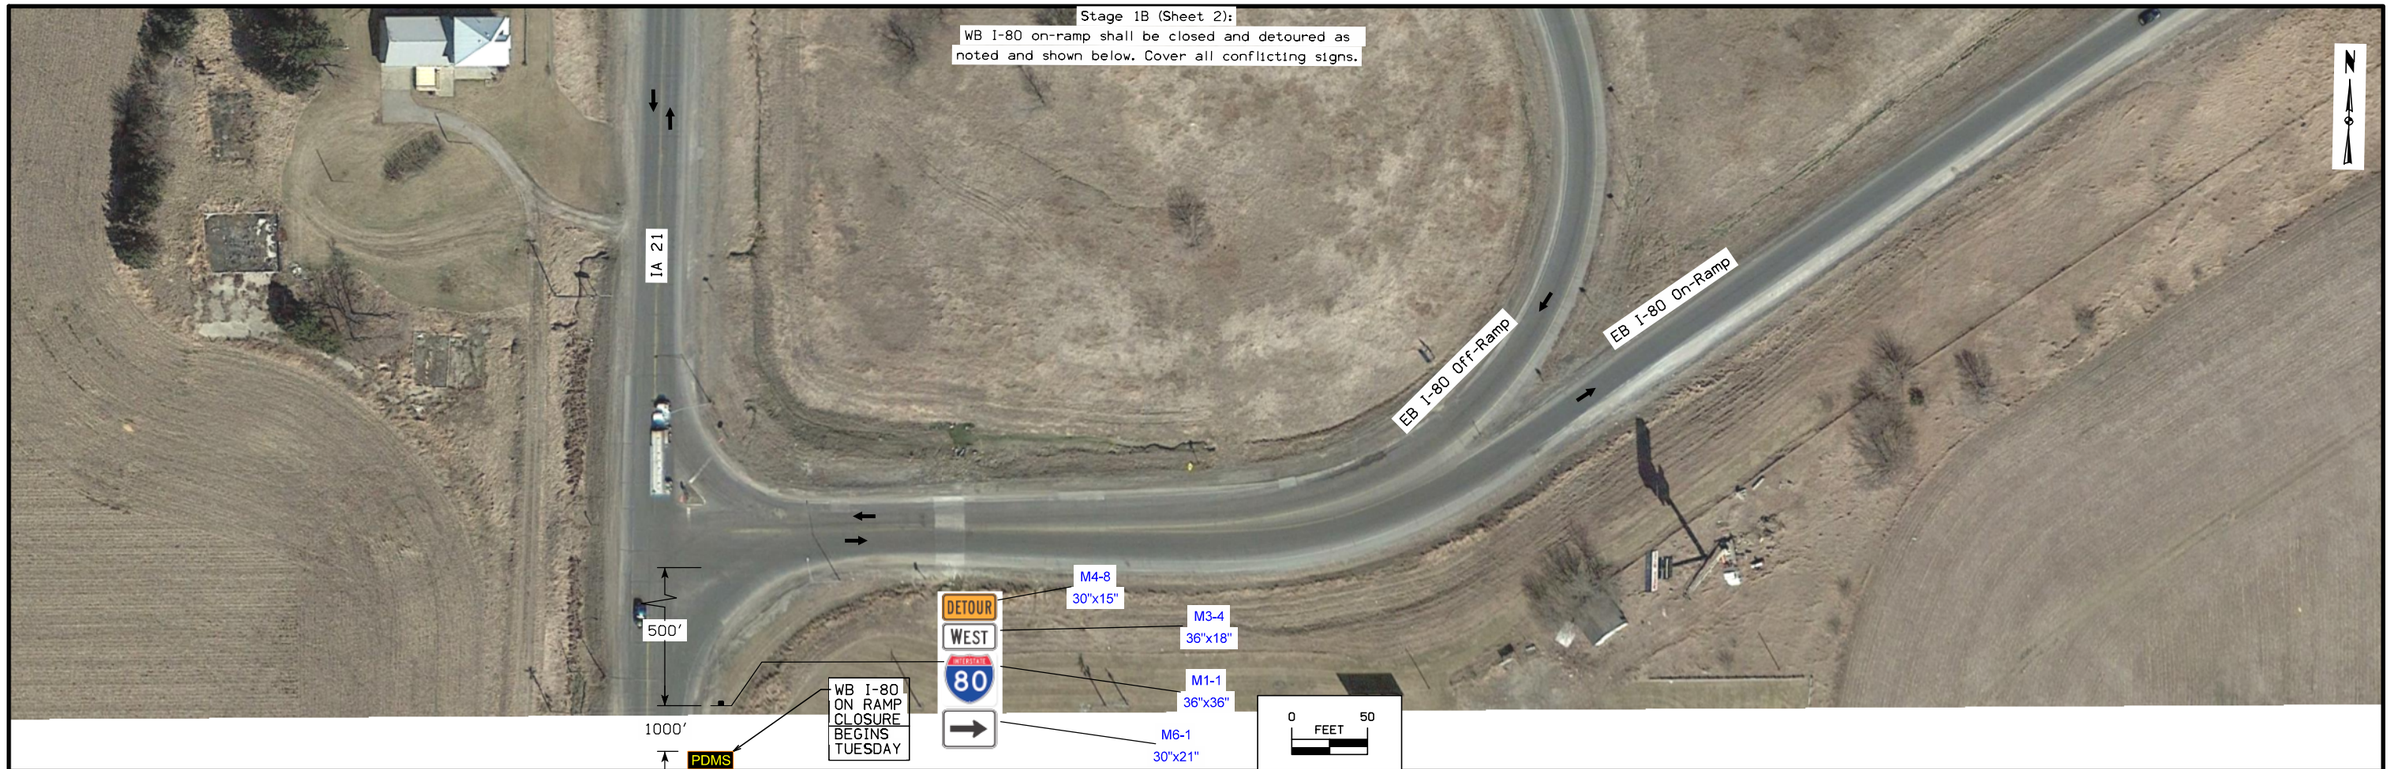

Traffic Control Plan
Stage 1B

FILE NO. 31591	ENGLISH	DESIGN TEAM Stanley Consultants Inc.	POWESHIEK COUNTY	PROJECT NUMBER MBIN-080-1(503)202--0M-79	SHEET NUMBER J.5

11:08:10 AM 10/29/2019 8877 pw:\\SCI-PWINTEG-2.stanleygroup.com:Datasource-1\Documents\Infrastructure Business Unit\PRJ_IADOT\28576\28576.03 - FY20 - BM Repair Final Design\11-CADD\Poweshiek220\Design\79080503J03.sht

bing
© 2019 Microsoft Corporation © 2019 DigitalGlobe ©CNES (2019) Distribution Airbus DS